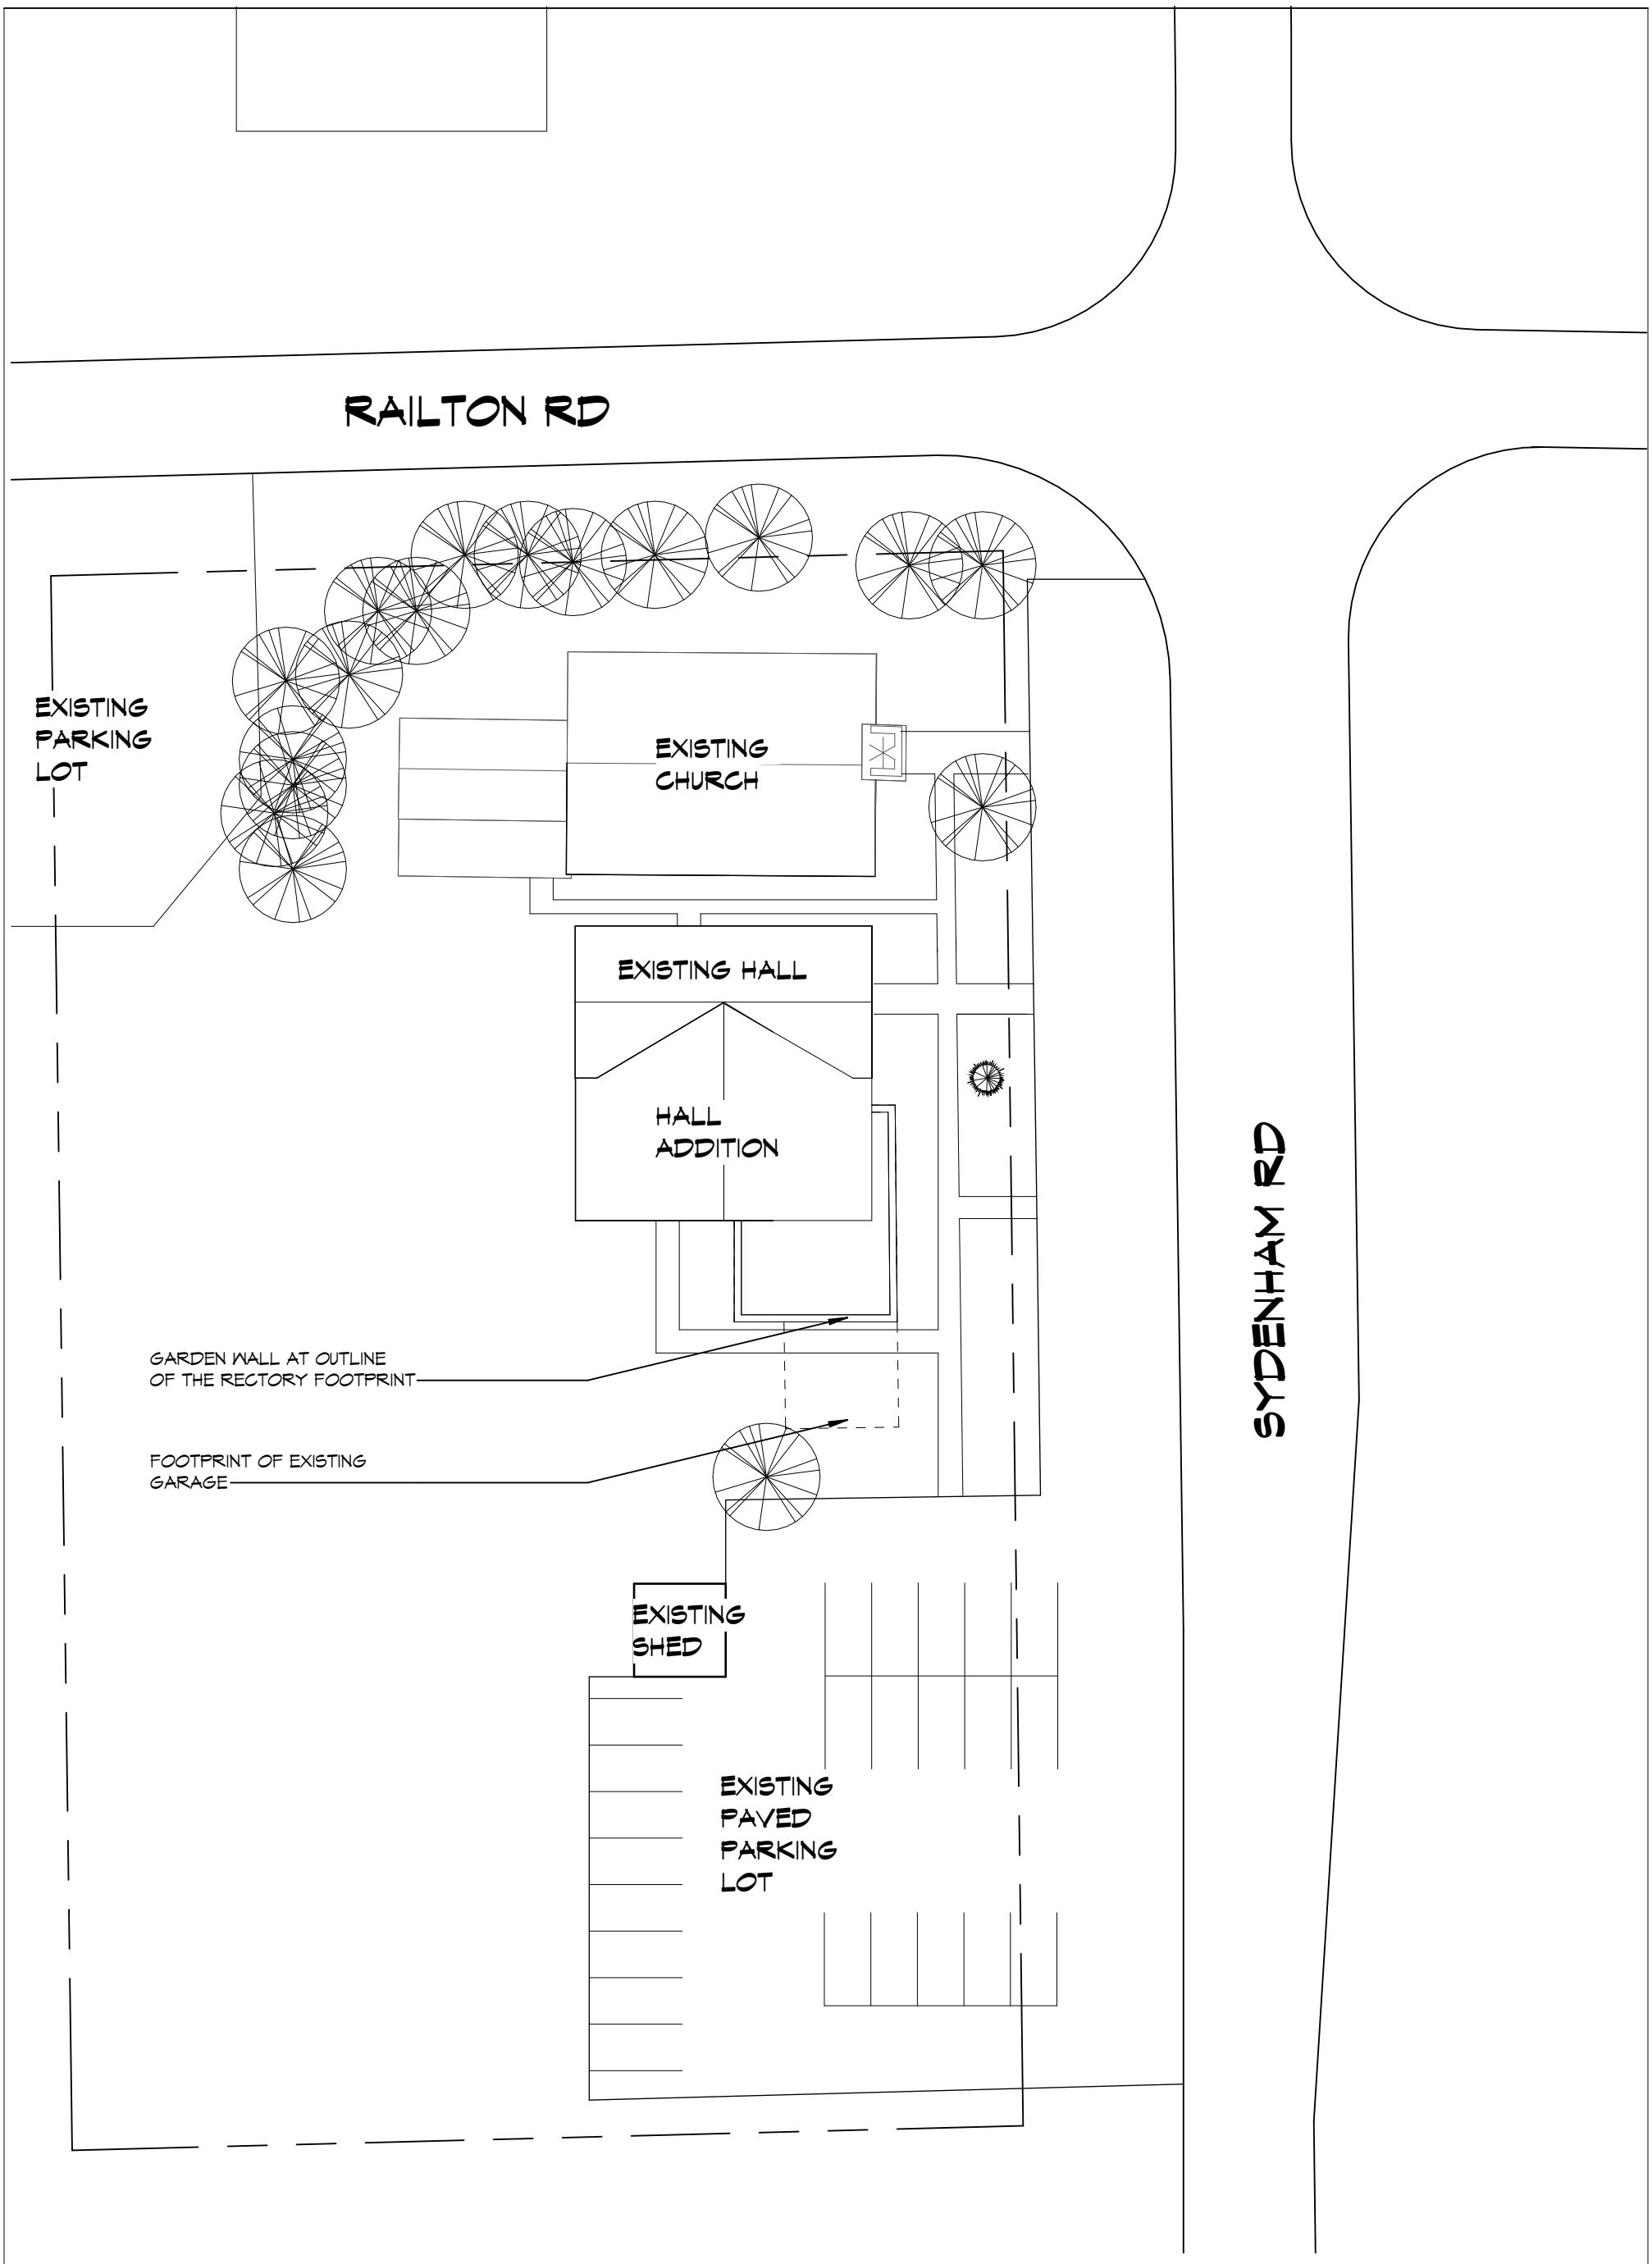

1	SITE PLAN B
REFERENCE:	SCALE: 1 : 400

COLBOURNE & KEMBEL, ARCHITECTS INC.
739D ARLINGTON PARK PLACE
KINGSTON ONTARIO K7M 8M8
TEL 613-384-2240 FAX 613-384-1277
info@ckai.ca www.ckai.ca

PROJECT ST. PATRICK'S PARISH HALL	No. 24034	DRAWING SITE PLAN OPT B	
LOCATION 3977 SYDENHAM RD, SYDENHAM ON		SCALE 1 : 400	DWG. No. B1
CLIENT ST. PATRICK'S PARISH HALL		DATE MAR 2025	REVISED25/05/13

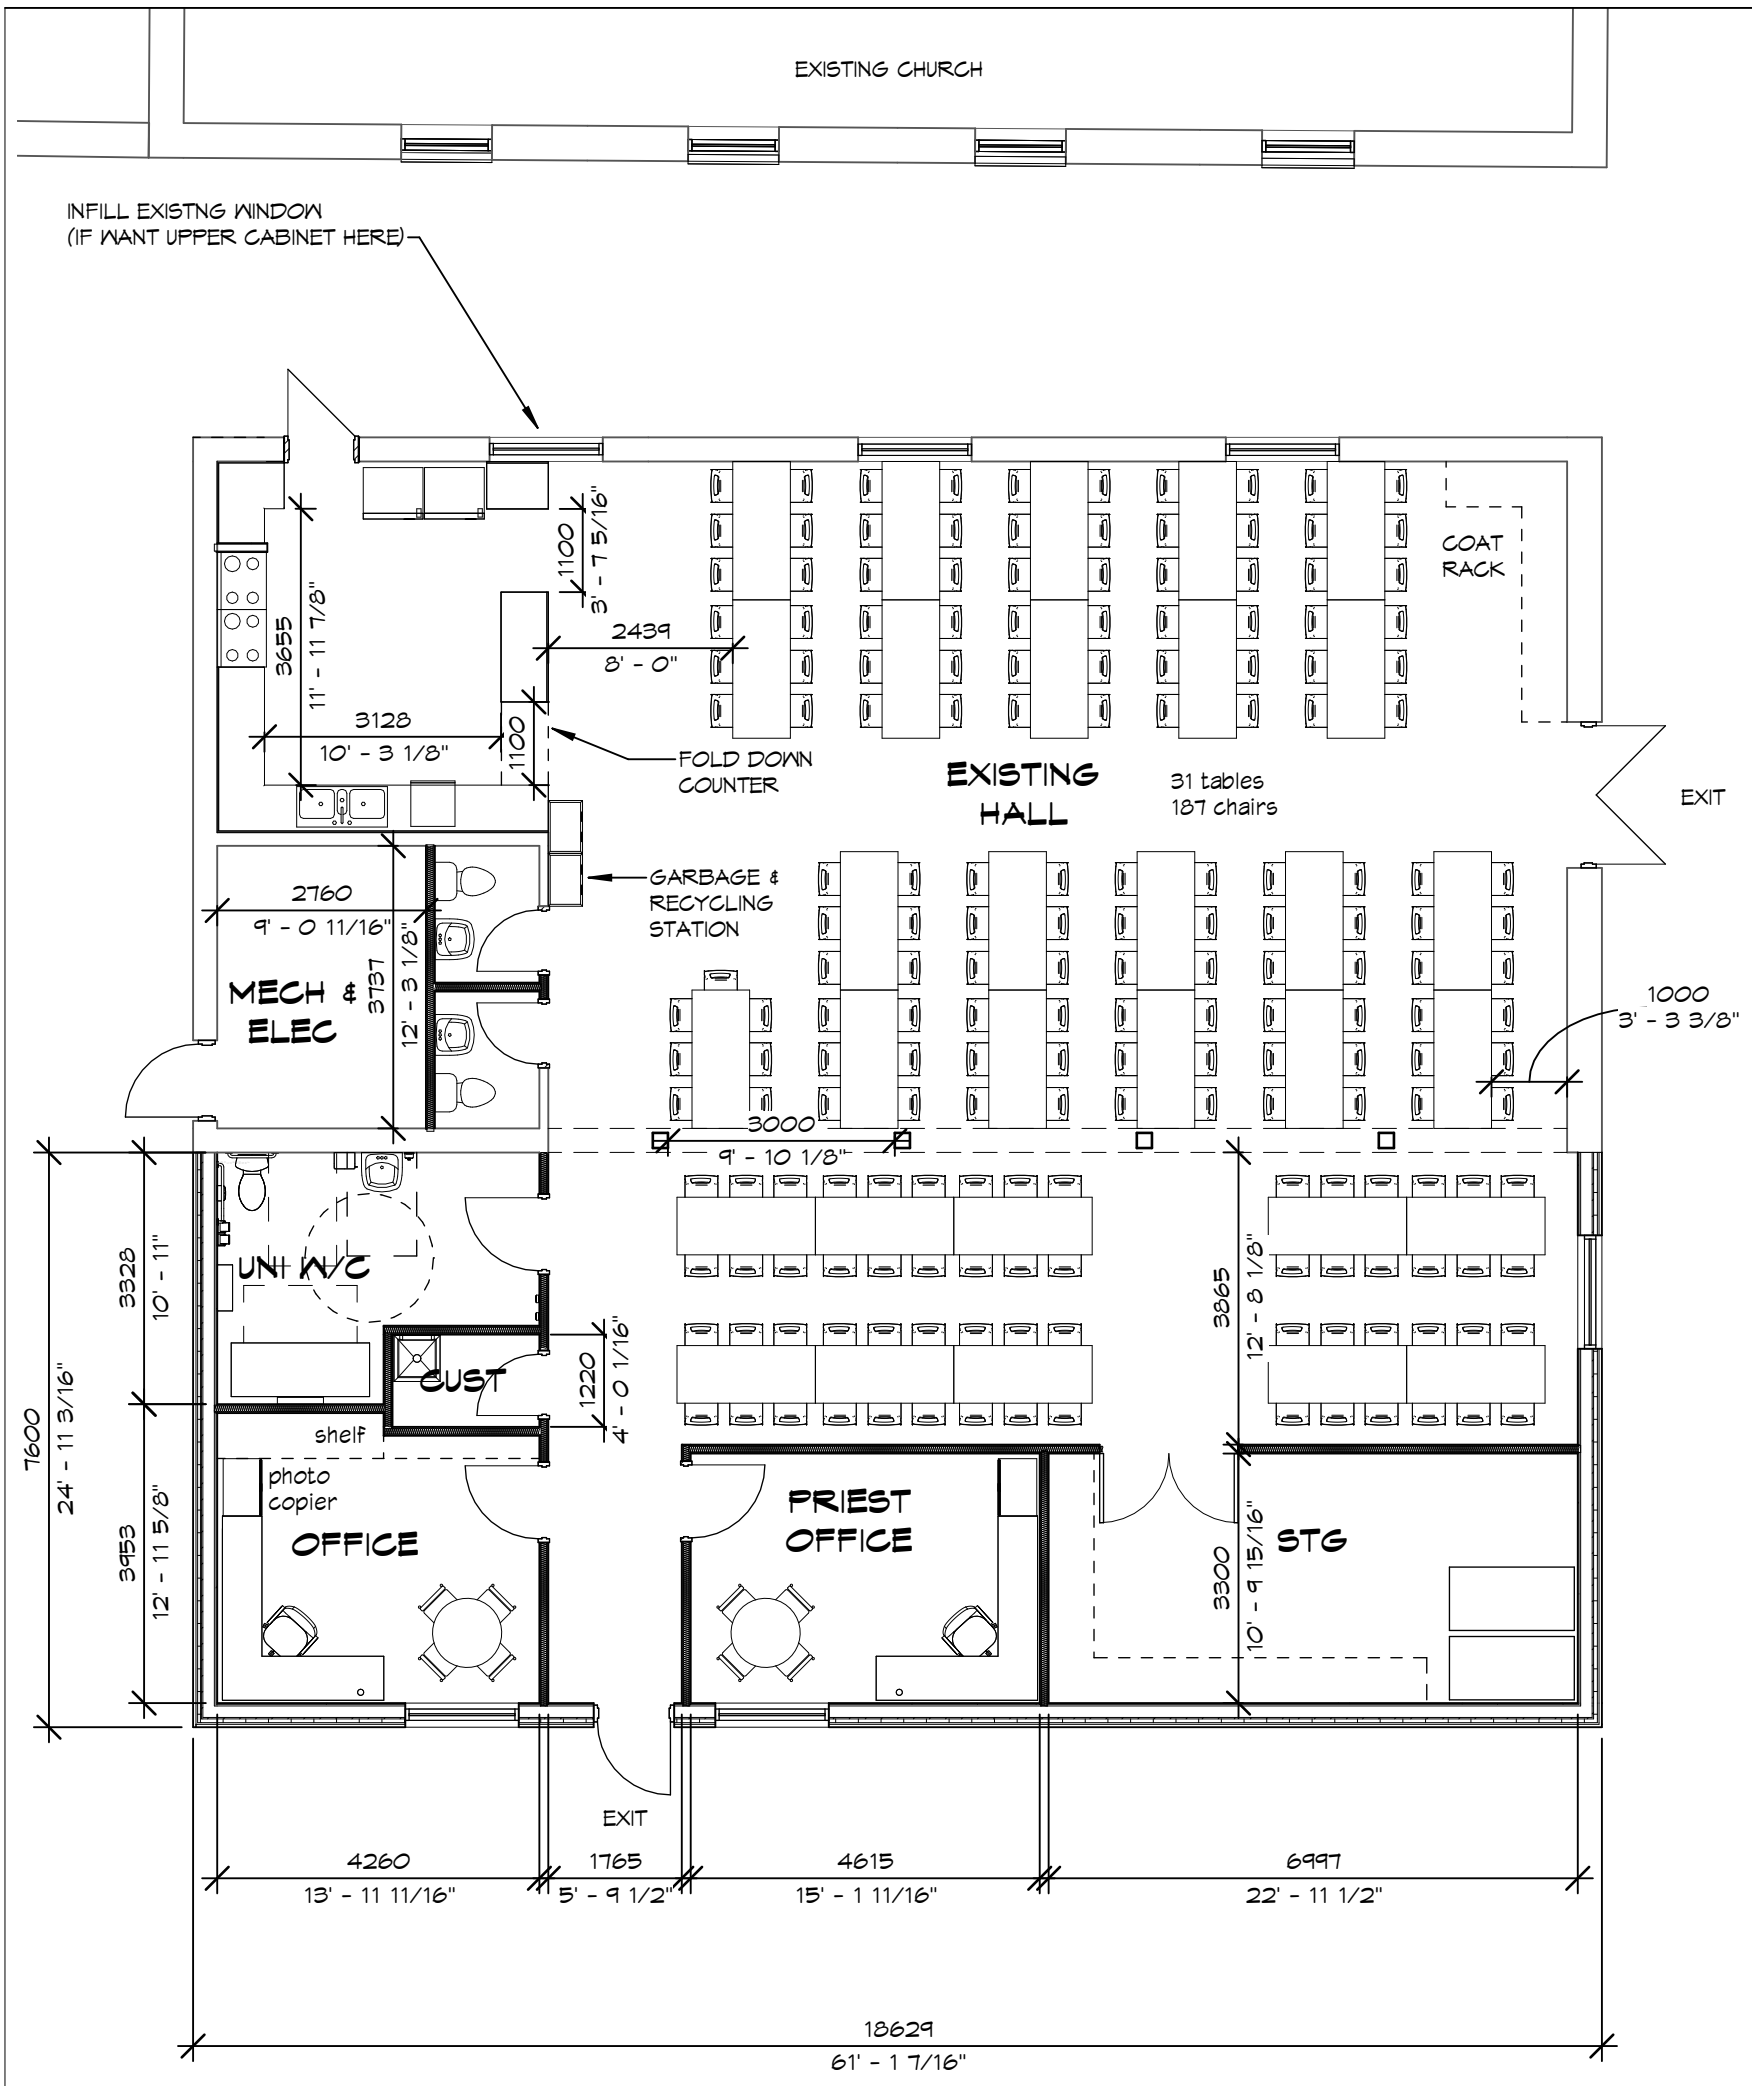

EXISTING BUILDING
AREA : 176m²

ADDITION
AREA : 141m²

GROSS BUILDING
AREA : 317m²

LEGEND

- NEW DOOR
- EXISTING DOOR
- NEW INTERIOR WALL
- EXISTING INTERIOR WALL
- NEW EXTERIOR WALL
- EXISTING EXTERIOR WALL

COLBOURNE & KEMBEL,
ARCHITECTS INC.
739D ARLINGTON PARK PLACE
KINGSTON ONTARIO K7M 8M8
TEL 613-384-2240 FAX 613-384-1277
info@ckai.ca www.ckai.ca

PROJECT ST. PATRICK'S PARISH HALL	No. 24034	DRAWING HALL PLAN LAYOUT OPT B	
LOCATION 3977 SYDENHAM RD, SYDENHAM ON		SCALE 1 : 100	DWG. No. B2
CLIENT ST. PATRICK'S PARISH HALL		DATE MAR 2025	REVISED25/05/13

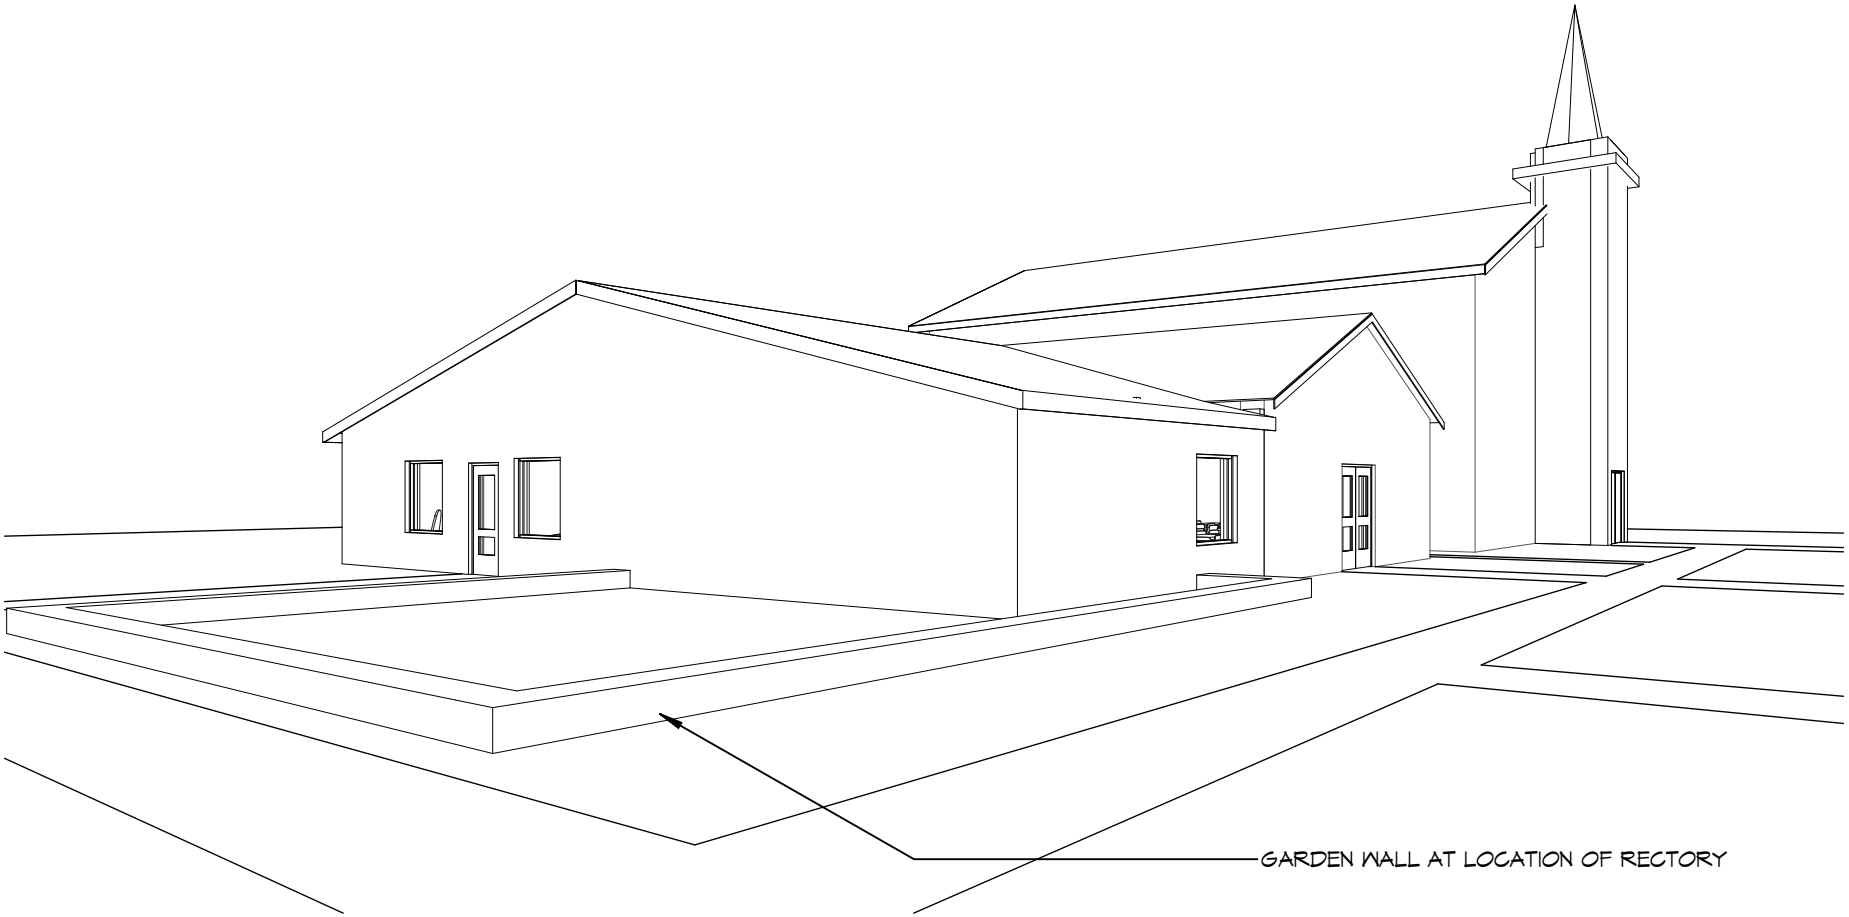

COLBOURNE & KEMBEL,
ARCHITECTS INC.
738D ARLINGTON PARK PLACE
KINGSTON, ONTARIO K7M 8M8
TEL 613-384-2240 FAX 613-384-1277
info@ckal.ca www.ckal.ca

PROJECT ST. PATRICK'S PARISH HALL	No. 24034	DRAWING 3D VIEW OPT B	
LOCATION 3977 SYDENHAM RD, SYDENHAM ON		SCALE	DWG. No. B3
CLIENT ST. PATRICK'S PARISH HALL		DATE MAR 2025	REVISED 25/05/13